EAST LINK
SOUTH BELLEVUE SEGMENT
FINAL DESIGN
HB TO SE 8TH - PROPOSED SOUTH BELLEVUE STATION
TRACK ALIGNMENT
Plan

FINAL DESIGN PARTNERS

1 OF 2

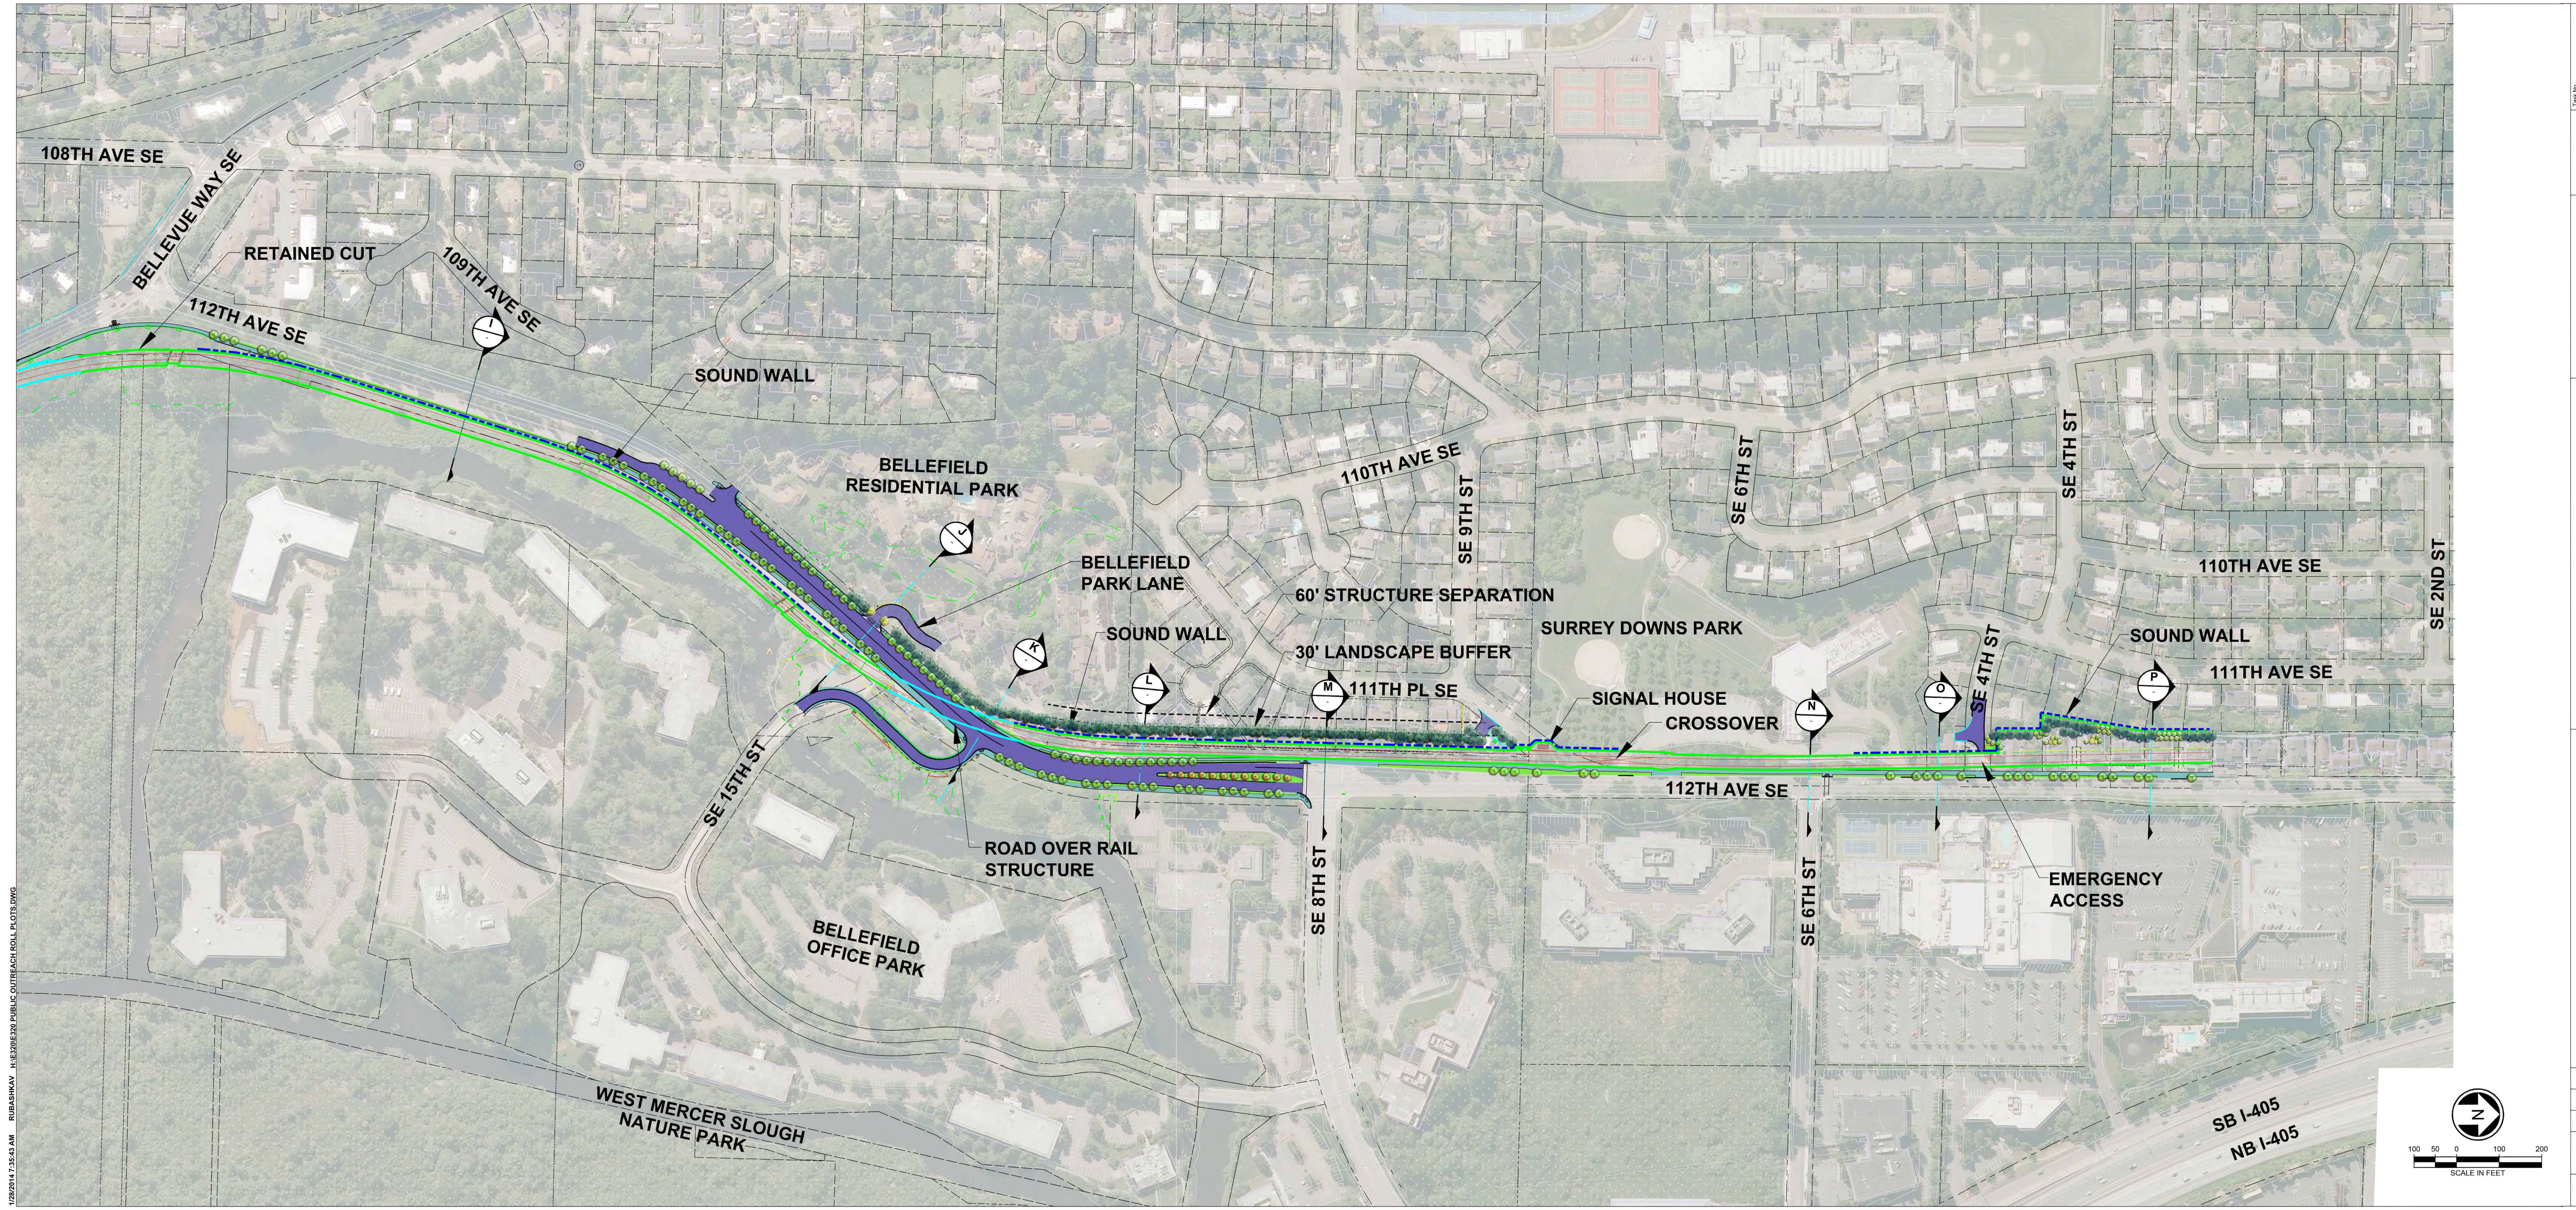

EAST LINK
SOUTH BELLEVUE SEGMENT
FINAL DESIGN
I-90 TO SE 4TH, INCLUDING SOUTH BELLEVUE STATION
TRACK ALIGNMENT
PLAN

FINAL DESIGN PARTNERS.

SOUND TRANSIT

Task No.

Exhibit No.
2 OF 2